FilmL.A., Inc.
6255 W Sunset Blvd, 12th Floor
Hollywood, CA 90028
t: (213)977-8600 - f: (213)977-8601
www.filmla.com

Summary Information

Permit No: F00137122-F **Type of Permit:** FILMING **Release Date:** 05/04/2018

Production Company DEASE PICTURE INC

Insured Company Name DEASE PICTURE INC

Contact Phone No. 1 818-400- 4406
Contact Phone No. 2
Fax
Address 5608 W SUNSET BL
HOLLYWOOD, California 90028

Production Title UDG PROJECT

Type of Production Feature

Producer JENNIFER FOX

Director DAN GILROY

1st AD DONALD SPARKS

Production Manager BETSY DANBURY

FilmL.A. Coordinator Hans Groszkruger

Location Manager MICHAEL BURMEISTER
Primary Phone Mobile - 818-400-4406
Secondary Phone

Location Assistant CHRIS FUENTES
Primary Phone Mobile - (310) 386-0010
Secondary Phone

Fees

Notification Charge	$164.00
LA COUNTY ROAD INSPECTION FEE	$692.00
LA COUNTY ROAD APPLICATION FEE	$157.00
LA COUNTY ROAD ENCROACHMENT PERMIT PROCESSING FEE	$286.00

Total Permit Fee $1,299.00

Number of Locations 1

NOT A PERMIT

FilmL.A., Inc.
6255 W Sunset Blvd, 12th Floor
Hollywood, CA 90028
t: (213)977-8600 - f: (213)977-8601
www.filmla.com

Summary Information — Location

Permit Number	F00137122-F	**Location Manager**	MICHAEL BURMEISTER
Production Company	DEASE PICTURE INC	Primary Phone	Mobile - 818-400-4406
Insured Company	DEASE PICTURE INC	Secondary Phone	
Production Title	UDG PROJECT		

Location Address 22124 Sierra Hwy, Unincorporated Los Angeles County, CA 91342

Location Type Vacant Building

Prep Dates 5/5/2018 - 5/5/2018 06:00 - 14:00 1 day

Film Dates 5/5/2018 - 5/6/2018 14:00 - 05:00 2 days

Strike Dates 5/7/2018 - 5/10/2018 06:00 - 22:00

Open or Closed to the Public Closed

Generic Conditions
Community Survey Required
Must Maintain 5' Clearance on Sidewalks/Walkways
No cast or crew parking on area streets
No steps from trailers, trucks or motorhomes may be facing road
Number of uniformed officers listed on the permit is a minimum requirement. Permittee remains responsible for deploying a sufficient number of uniformed officers to provide traffic and crowd control to ensure the safety of the film crew and the public.
Traffic control must be done in accordance w/MUTCD
Traffic Officers Required
Uniformed officers shall have a copy of the film permit in their possession and are required to confirm that all traffic control signage devices are in place.

Please see attached document sierra hwy.pdf

Equipment on Location

Type	Quantity
4000 gal water truck	1
5 or 10 ton trucks	2
Camera cars	1
Cast/Crew vehicles	25
Condors	2
Cube Trucks	2
Fire Extinguisher (2A10BC Minimum Rating)	2
Generator	1

Personnel on Location

Type	Quantity
Cast	1
Crew	30
LA County FSA assigned	1
Sheriff/CHP	2

NO PERMIT

FilmL.A., Inc.
6255 W Sunset Blvd, 12th Floor
Hollywood, CA 90028
t: (213)977-8600 - f: (213)977-8601
www.filmla.com

Summary Information — Location

Permit Number F00137122-F
Production Company DEASE PICTURE INC
Insured Company DEASE PICTURE INC
Production Title UDG PROJECT

Location Manager MICHAEL BURMEISTER
Primary Phone Mobile - 818-400-4406
Secondary Phone

Picture vehicles	1
Stakebed Trucks	4
Vans	4

Filming Activities Camera in car; Car-to-Car; Drive by; Drive ups & away; Driving shots; Equipment on sidewalk & street; Equipment on sidewalk, in curb lane & across street; Exterior establishing shots; Exterior motion without sound; Intermittent pedestrian control; Intermittent traffic control - 2 minutes standard; Precision driving (within or below posted speed limit only); Car drives erratically and simulates crashing into the location; ;

Jurisdiction **Political:** Los Angeles County - Supervisor District 5 **Police:** Los Angeles County Sheriff **Fire:** Los Angeles County Fire Department

Thomas Guide **Page:** 4641 **Grid:** C7

Approvals

LOS ANGELES COUNTY ROAD DEPARTMENT - SANTA CLARITA (PO2)	Chris Melillo
LOS ANGELES COUNTY PUBLIC WORKS - FINAL APPROVERS	Tenasha Bennett

Coordinator Note prep and strike on private property only

Coordinator Note 4000WT, (2)2A10BC Extinguishers FSA required

Coordinator Note RIDER "F" RELEASES LOCATION

Parking

Base Camp
Location Type : Filming Location

Crew Parking
Location Type : Filming Location

Lane / Full Closure FULL CLOSURE SIERRA HIGHWAY, FOOTHILL BL. - CLAMPITT RD. CONTINUOUS FROM 14:00 ON 5-5-18 TO 05:00 ON 5-6-18

Approximate Footage more than 1800

Date(s) 5/5/2018 to 5/5/2018 **Time(s)** 14:00 to 05:00

NOT A PERMIT

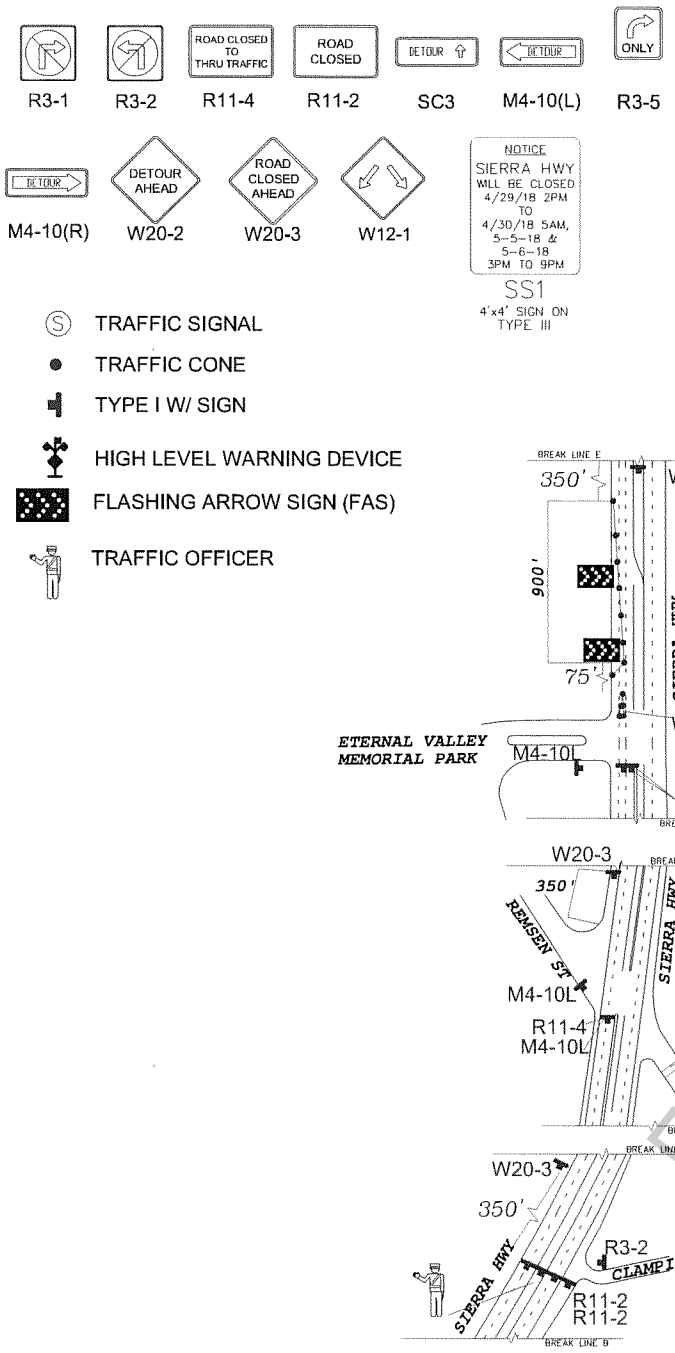

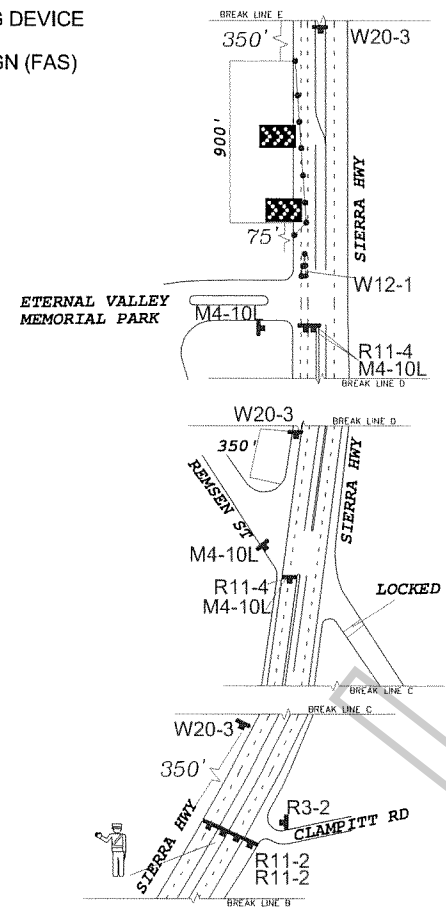

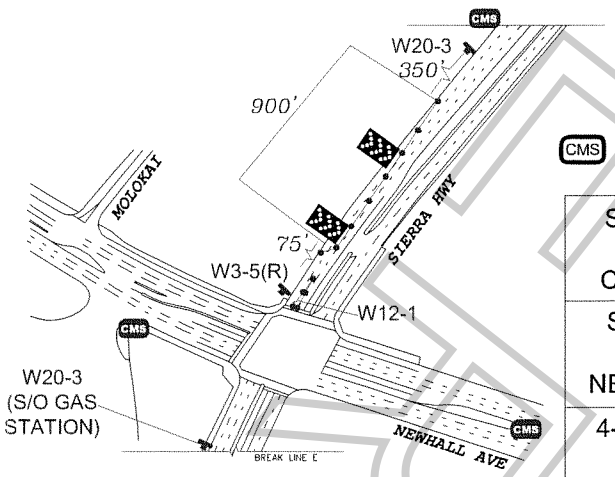

ALL TRAFFIC CONTROL WILL BE INSTALLED TO MEET OR EXCEED THE LATEST CA-MUTCD MINIMUM REQUIREMENTS

CMS

SIERRA HWY CLOSED		
SOUTH OF NEWHALL		
4-29 2PM TO 4-30 5AM	5-5-18 3PM TO 9PM	5-6-18 3PM TO 9PM

ACCEPTED
BY ABDUL HASAN DATE 4/26/2018

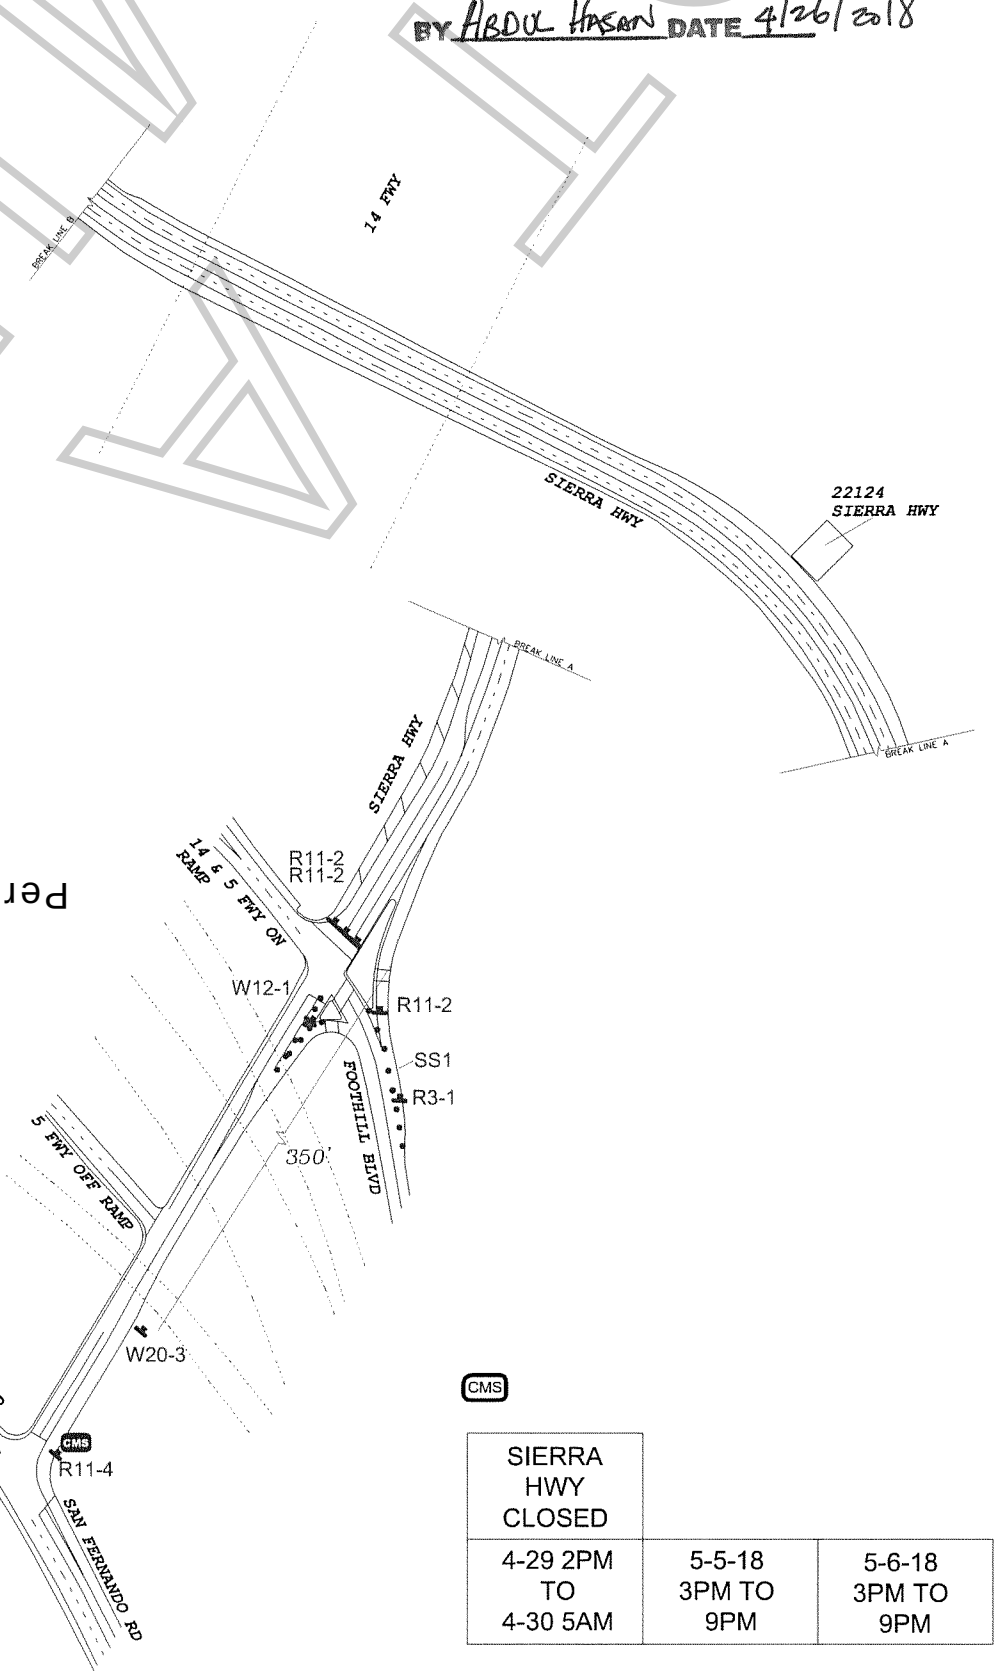

CMS

SIERRA HWY CLOSED		
4-29 2PM TO 4-30 5AM	5-5-18 3PM TO 9PM	5-6-18 3PM TO 9PM

WORK ZONE TRAFFIC CONTROL PLAN
GENERAL NOTES

1. DATE/TIME:

4-29-18 FROM 14:00 HOURS TO 4-30-18 05:00 HOURS.
5-5-18 FROM 15:00 HOURS TO 21:00 HOURS.
5-6-18 FROM 15:00 HOURS TO 21:00 HOURS.

2. ALL SIGNING, STRIPING, AND TRAFFIC CONTROL DEVICES SHALL CONFORM TO THE (CURRENT) STATE OF CALIFORNIA DEPARTMENT OF TRANSPORTATION (CALTRANS) STANDARD PLANS AND STANDARD SPECIFICATIONS , CALIFORNIA MUTCD , AND ANY ADDENDUMS THERETO, AND AS SHOWN ON THESE PLANS, SYMBOLS AND ABBREVIATIONS USED ARE SHOWN ON CALTRANS STANDARD PLANS.
3. THERE WILL BE NO INTERFERENCE WITH TRAFFIC SIGNALS OR CROSSWALKS.
4. CONES WILL BE 28" MINIMUM HEIGHT AND HAVE REFLECTORIZED SLEEVES FOR NIGHT WORK.
5. POLICE WILL DIRECT TRAFFIC IF NECESSARY.

Permit #F0018213ZE

TCP FOR:	DEASE PICTURES: "UDGP"
LOCATION:	FULL CLOSURE OF SIERRA HWY BTWN FOOTHILL BLVD & CLAMPITT RD SYLMAR, CALIFORNIA
CONTACT:	TIM BALLOU PH# 213-763-9000 MICHAEL BURMIESTER PH# 818-400-4406
	JCL TRAFFIC SERVICES (213) 622-9775 C31-CA Lic # 805357
DATE / REVISIONS	DRAFTER: MARIO MENJIVAR SCALE: N.T.S. FILM LA: